


2

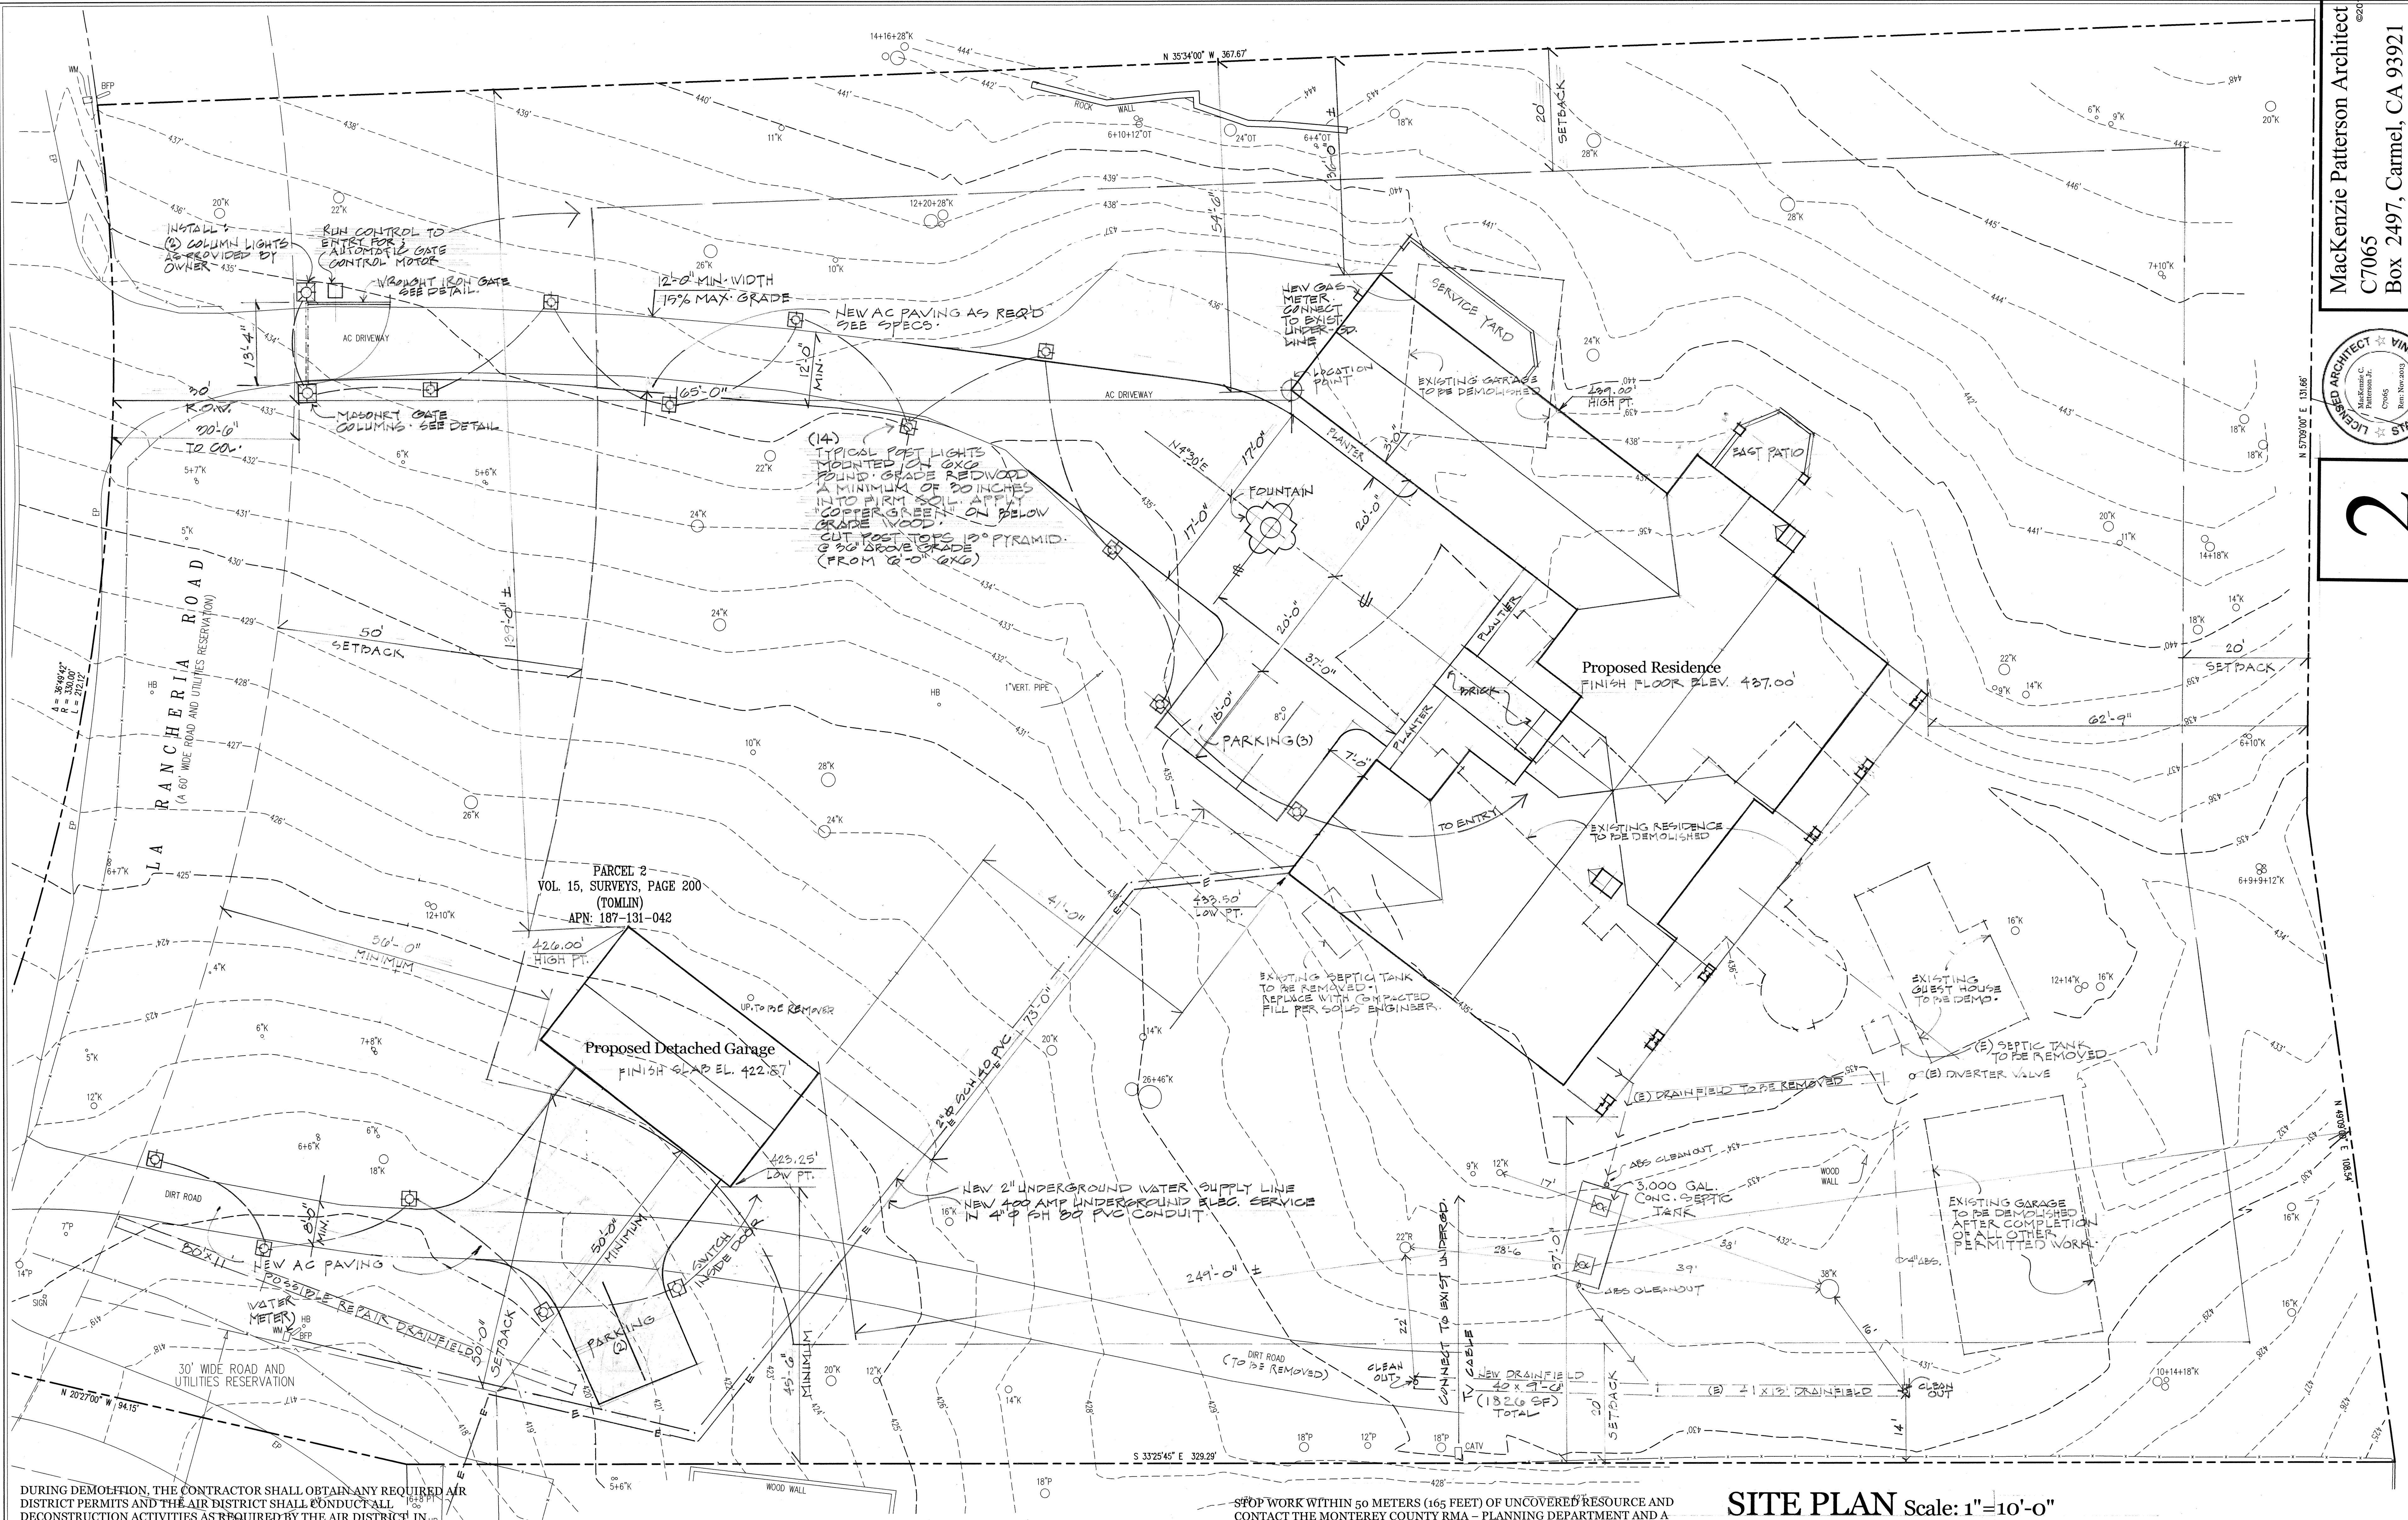


SITE PLAN Scale: 1"=10'-0"

REVISIION A.1.7.14 (SEPTIC SYSTEM, ETC.)

TOPOGRAPHIC SURVEY

PARCEL 2

VOLUME 15, SURVEYS, PAGE 200

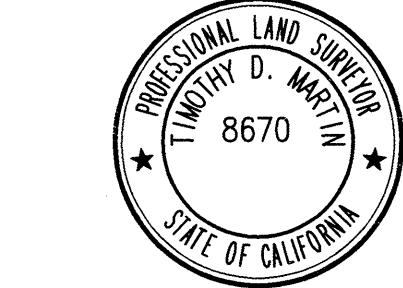

COUNTY OF MONTEREY STATE OF CALIFORNIA

JOHN & JULIE TOMLIN

MONTEREY BAY ENGINEERS, INC. 607 Charles Ave Suite B Seaside, California 93955

Phone: (831) 899-8999

SCALE: 1" = 10' FEBRUARY, 2011

JOB NO. 11-007

FIELD & DRAWN BY: TDM & END

REVISED: 12/2/2011